



Station drawings

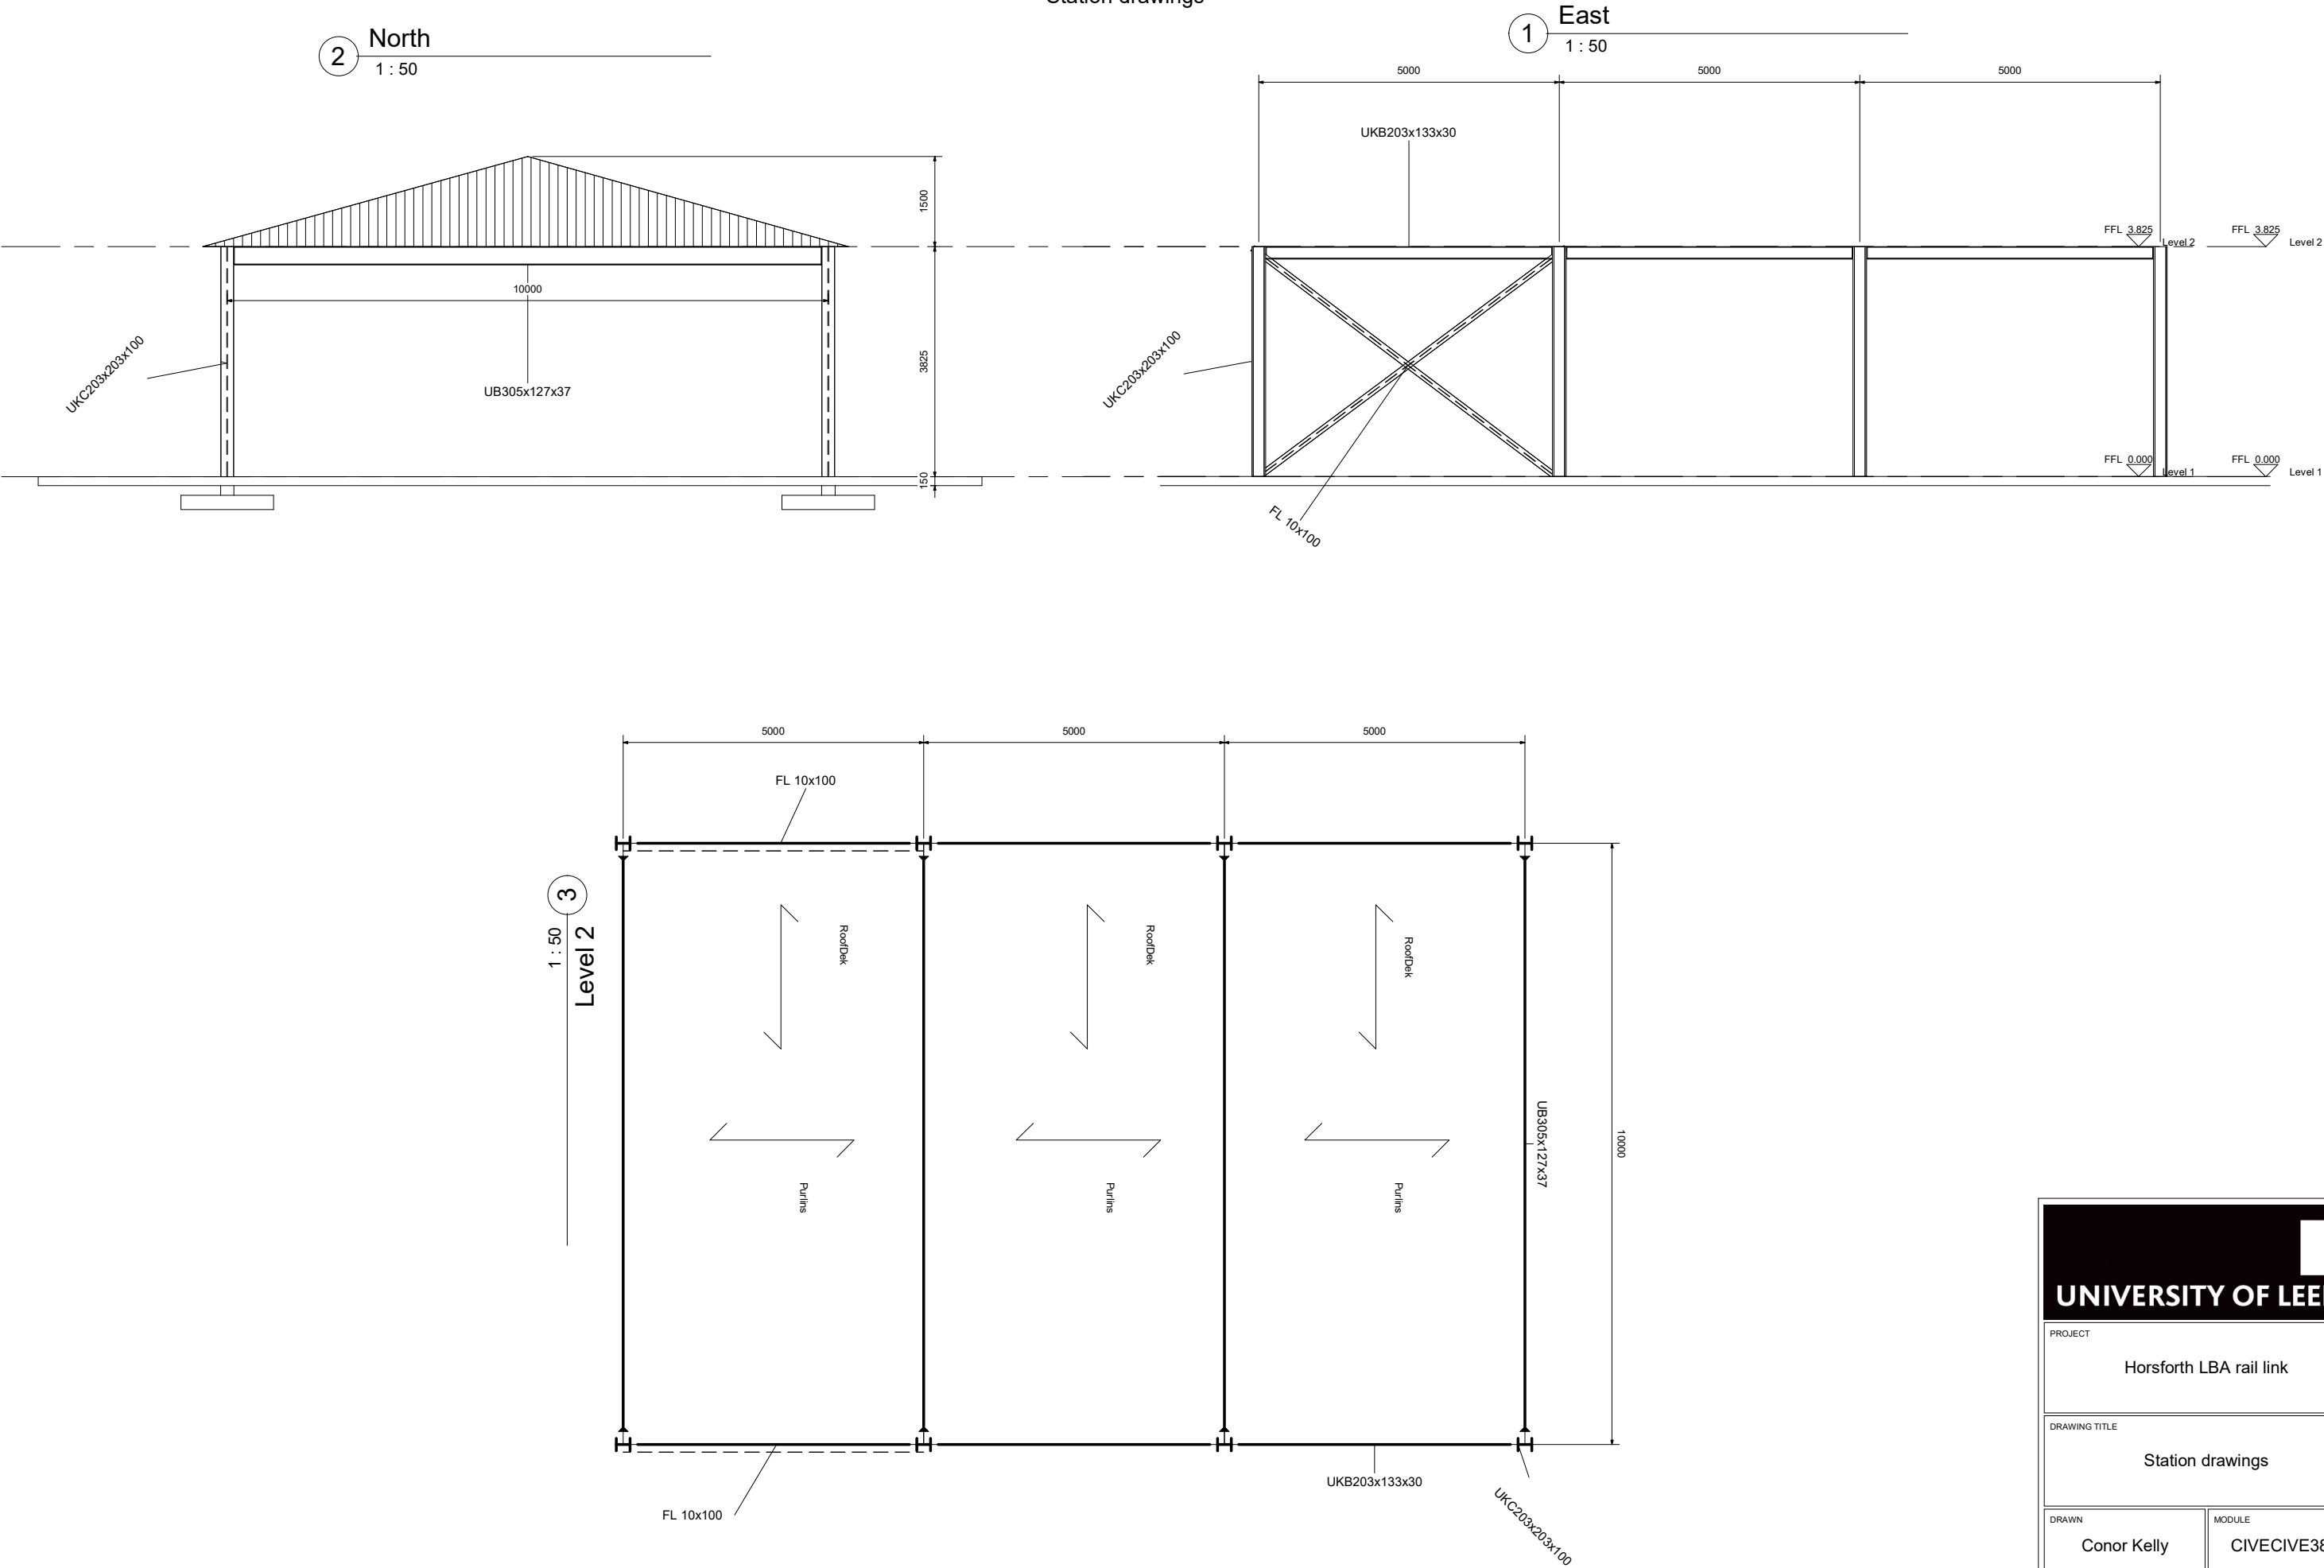

**UNIVERSITY OF LEEDS**

PROJECT		
Horsforth LBA rail link		
DRAWING TITLE		
Station drawings		
DRAWN		MODULE
Conor Kelly		CIVECIVE3860
SCALE	DATE	DRAWING No.
1 : 50	12/09/19	CIVE - S.1

© THIS DRAWING IS COPYRIGHT OF THE SCHOOL OF CIVIL ENGINEERING, UNIVERSITY OF LEEDS